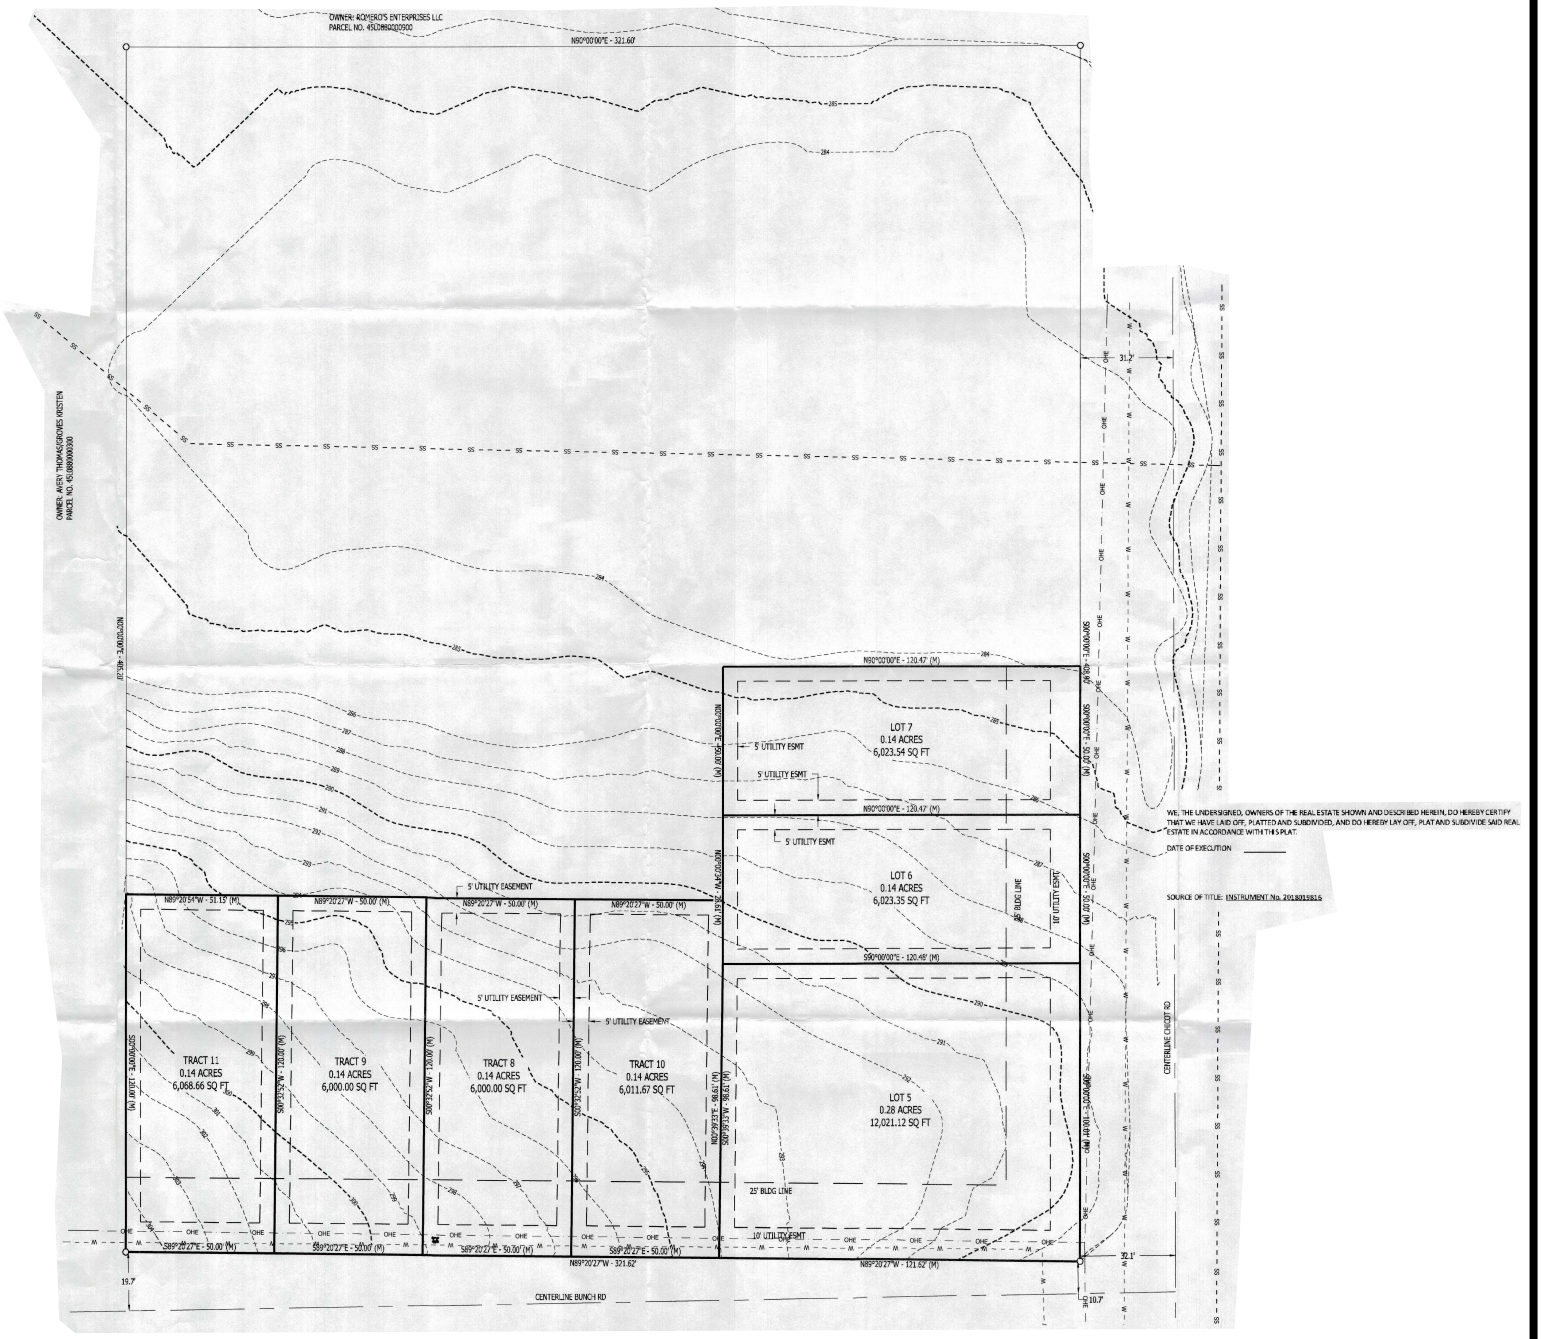

Sketch Map
City of Little Rock Planning & Development

Case No: S-1953

Name: Romero Addition

Location: Northwest corner of Chicot Rd. & Bunch Rd.

Title: Preliminary Plat

N